CONRAIL PATERSON & RAMAPO BRANCH
(FORMERLY ERIE & LACKAWANNA R.Y. CO.)

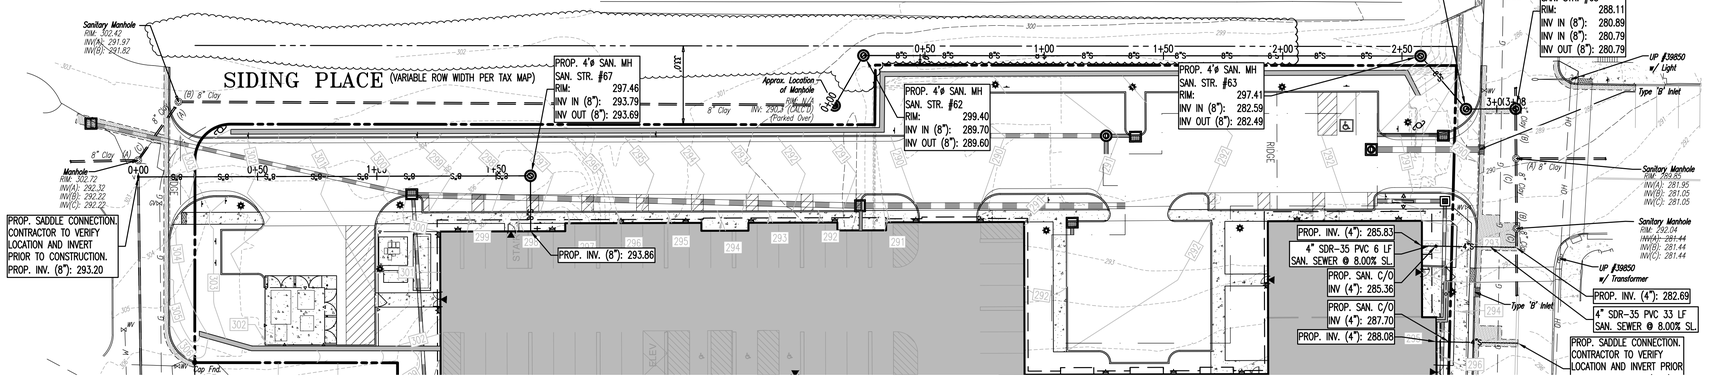

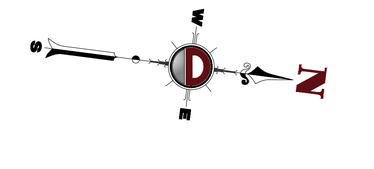

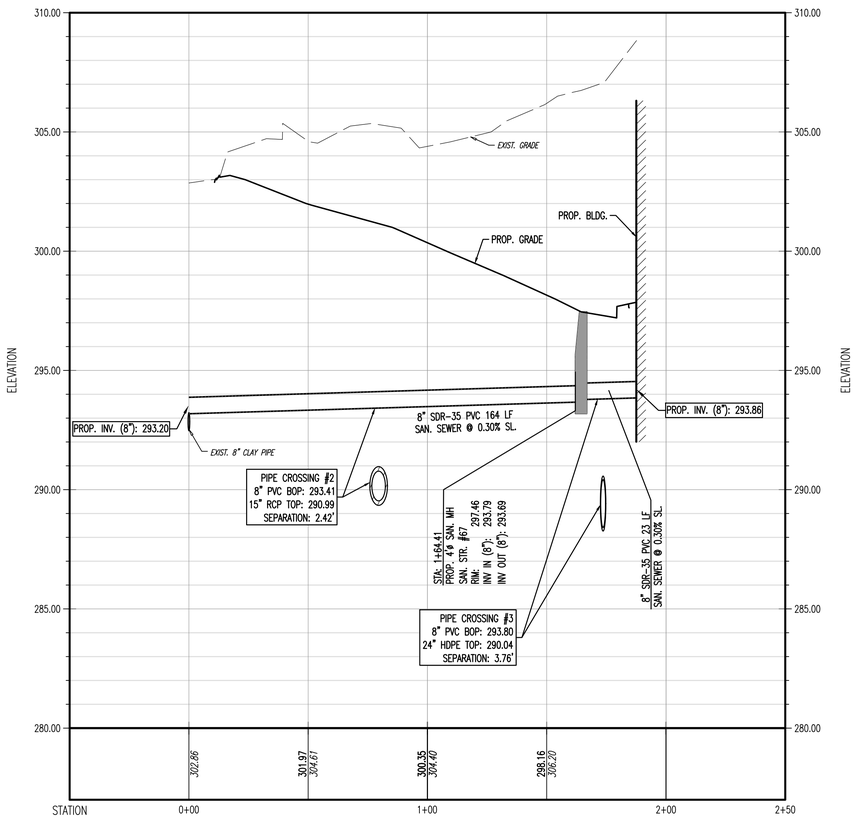

PROFILE VIEW OF BUILDING SANITARY LATERAL
HORIZONTAL SCALE: 1"=30'
VERTICAL SCALE: 1"=3'

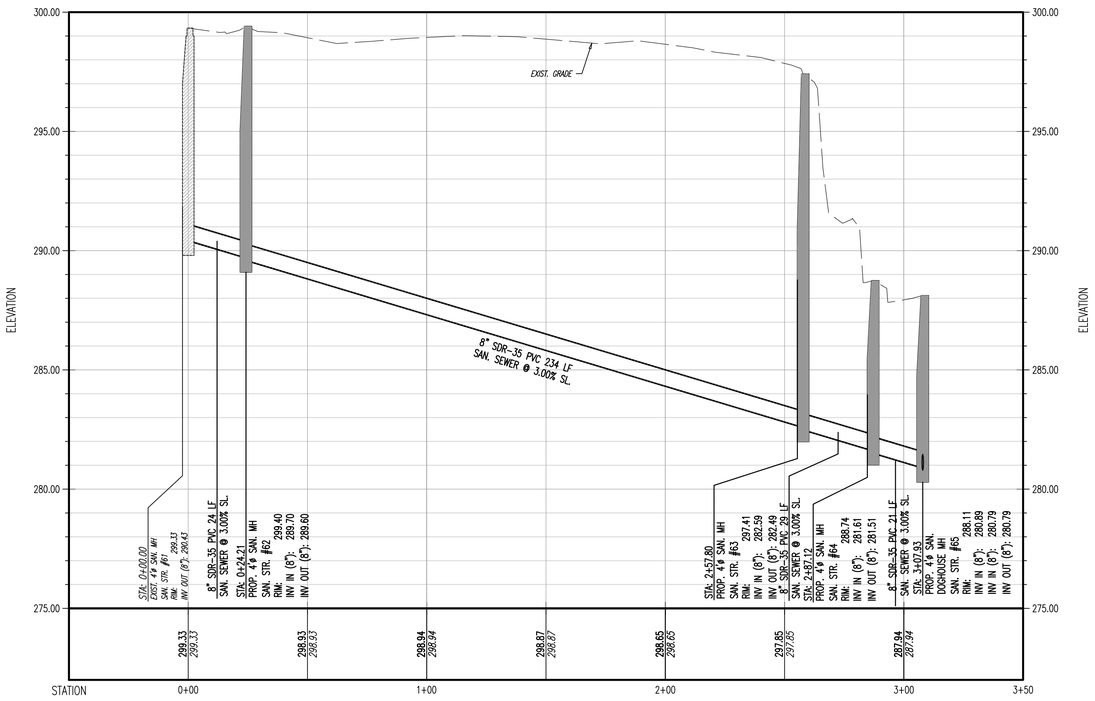

PROFILE VIEW OF SANITARY RELOCATION LINE
HORIZONTAL SCALE: 1"=30'
VERTICAL SCALE: 1"=3'

HORIZONTAL SCALE

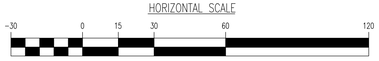

VERTICAL SCALE

APPROVED BY THE COUNTY PLANNING BOARD, COUNTY OF BERGEN, NEW JERSEY

ATTESTED TO BY: DATE

Plotted: 12/18/20 - 6:03 PM, By: swall
File: P:\DEDPC PROJECTS\3496 Monarch Communities\99-001 Mahwah\Dwg\Site Plans\J34699001SP1.dwg, ----> 22 SANITARY SEWER PROFILES

COPYRIGHT © 2020 - DYNAMIC ENGINEERING CONSULTANTS, PC - ALL RIGHTS RESERVED

DYNAMIC ENGINEERING CONSULTANTS, PC
SURVEY • TRAFFIC

REV.	DATE	COMMENTS	BY
1	12/21/20	REVISED PER TOWNSHIP COMMENTS	SJW

THIS PLAN SET IS FOR PERMITTING PURPOSES ONLY AND MAY NOT BE USED FOR CONSTRUCTION

DRAWN BY: JDG
DESIGNED BY: JW
CHECKED BY: SLS
CHECKED BY: _

PROJECT: **MONARCH COMMUNITIES**
PROPOSED MULTI-LEVEL SENIOR HOUSING FACILITY
BLOCK 82, LOTS 1, 3-17, 26, 29 & 30
EAST RAMAPO AVENUE (CR-100), FRANKLIN TURNPIKE (CR-507),
KING STREET AND SIDING PLACE
TOWNSHIP OF MAHWAH, BERGEN COUNTY, NEW JERSEY

811 Know what's below. Call before you dig.
PROTECT YOURSELF
ALL STATES REQUIRE NOTIFICATION OF EXCAVATORS, DESIGNERS, OR ANY PERSON PREPARING TO DISTURB THE EARTH'S SURFACE ANYWHERE IN ANY STATE
FOR STATE SPECIFIC DIRECT PHONE NUMBERS VISIT: WWW.CALL811.COM

DYNAMIC ENGINEERING
LAND DEVELOPMENT CONSULTING • PERMITTING
GEOTECHNICAL • ENVIRONMENTAL
TRAFFIC • SURVEY • PLANNING & ZONING
245 Main Street, Suite 110
Chester, NJ 07930
T: 908.879.9229 | F: 908.879.0222
Offices conveniently located at:
Lake Como, New Jersey • T: 732.974.0198
Chester, New Jersey • T: 908.879.9229
Newark, New Jersey • T: 973.755.7200
Toms River, New Jersey • T: 732.974.0198
Newtown, Pennsylvania • T: 267.685.0274
Allen, Texas • T: 972.534.2100
Houston, Texas • T: 281.789.6400
Austin, Texas • T: 512.646.9445
Delray Beach, Florida • T: 561.921.8570
www.dynamicec.com

STEPHEN L. SCHWARTZ
PROFESSIONAL ENGINEER
NEW JERSEY LICENSE No. 48126

BRETT W. SKAPINETZ
PROFESSIONAL ENGINEER
NEW JERSEY LICENSE No. 41985

TITLE:
SANITARY SEWER PROFILES

SCALE: (H) AS (V) SHOWN
DATE: 07/17/2020
PROJECT No: 3496-99-001

SHEET No: 22 OF 22
Rev. #: 1